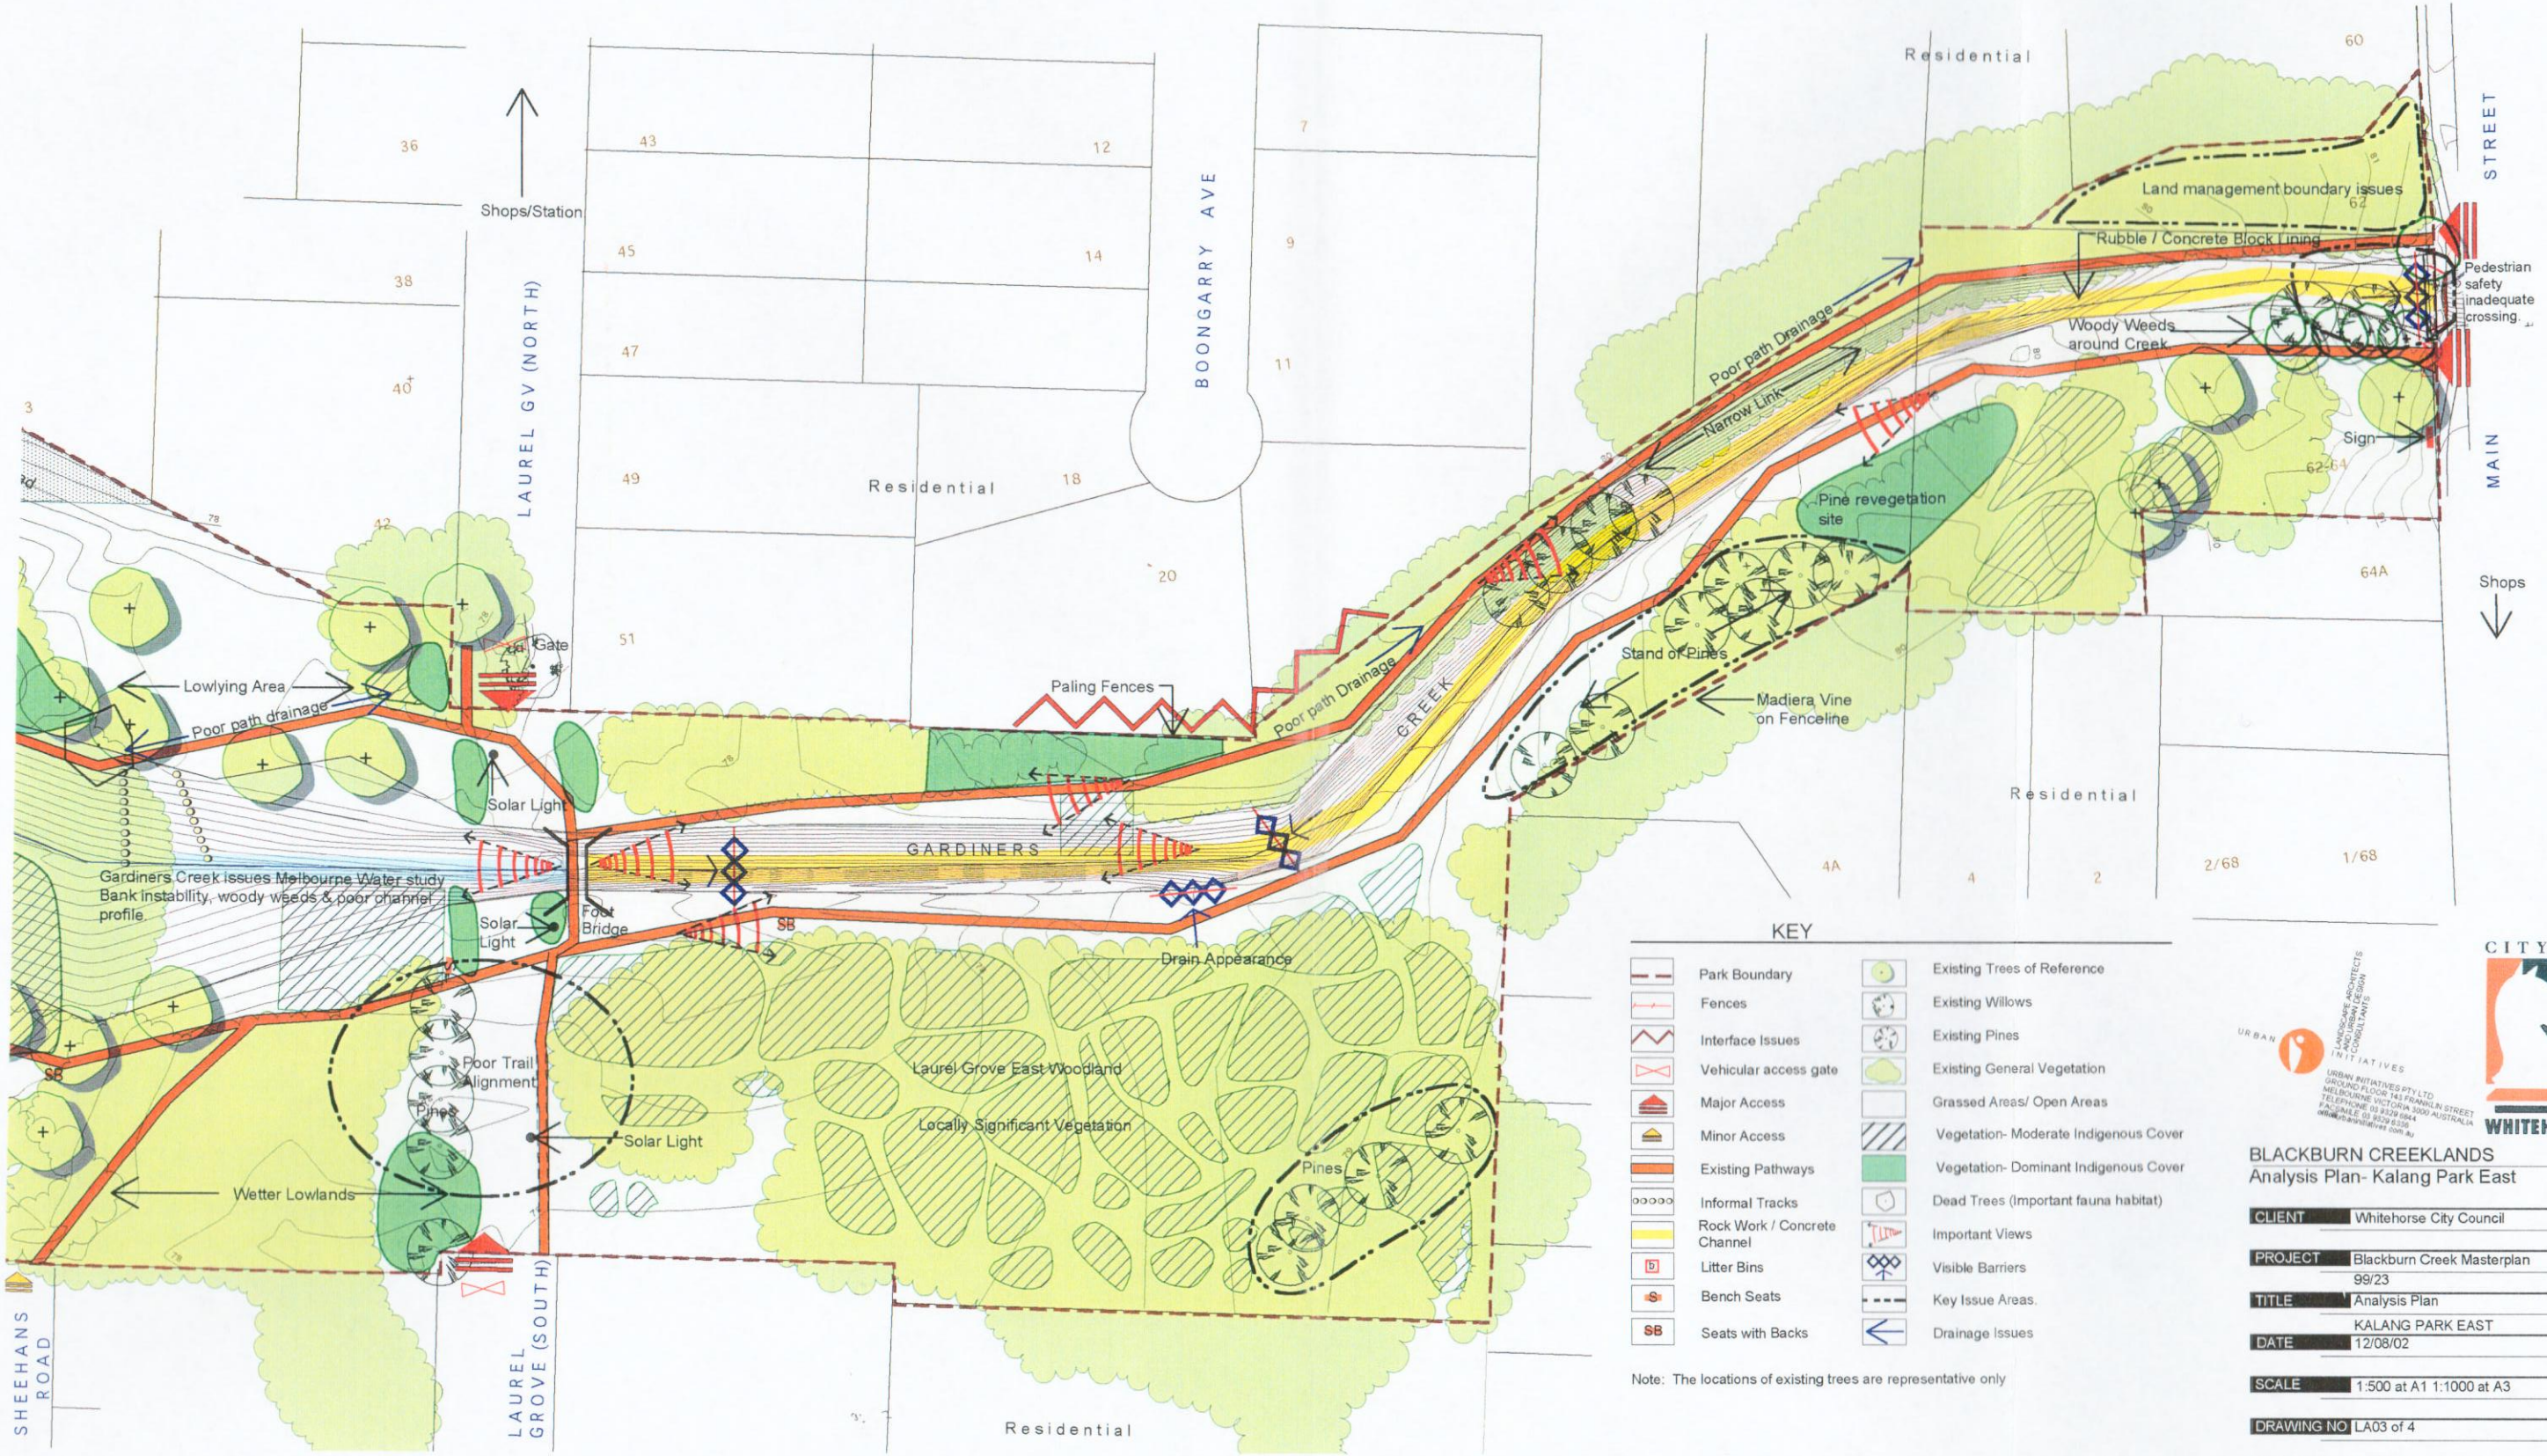

KEY

- Park Boundary
- Fences
- Interface Issues
- Vehicular access gate
- Major Access
- Minor Access
- Existing Pathways
- Informal Tracks
- Rock Work / Concrete Channel
- Litter Bins
- Bench Seats
- Seats with Backs
- Existing Trees of Reference
- Existing Willows
- Existing Pines
- Existing General Vegetation
- Grassed Areas/ Open Areas
- Vegetation- Moderate Indigenous Cover
- Vegetation- Dominant Indigenous Cover
- Dead Trees (Important fauna habitat)
- Important Views
- Visible Barriers
- Key Issue Areas.
- Drainage Issues

Note: The locations of existing trees are representative only

URBAN INITIATIVES
LANDSCAPE ARCHITECTS URBAN DESIGN CONSULTANTS
URBAN INITIATIVES PTY LTD
GROUND FLOOR, 141 FRANKLIN STREET
MELBOURNE VICTORIA 3000 AUSTRALIA
TELEPHONE 03 9329 0944
FACSIMILE 03 9329 0954
urbaninit@net.com.au

CITY OF WHITEHORSE

BLACKBURN CREEKLANDS
Analysis Plan- Kalang Park East

CLIENT	Whitehorse City Council
PROJECT	Blackburn Creek Masterplan 99/23
TITLE	Analysis Plan KALANG PARK EAST
DATE	12/08/02
SCALE	1:500 at A1 1:1000 at A3
DRAWING NO	LA03 of 4

99/23 Blackburn Creek Masterplan

0 10 30 50 metres